


Manifest

14 x W20-1 Road Work Ahead
11 x R9-9 Sidewalk Closed
8 x R4-7 Keep Right
3 x W1-3(L) Reverse Curve Left
2 x M4-9(L) Bike/Pedestrian Detour Left
2 x M4-9(R) Bike/Pedestrian Detour Right
2 x W1-3(R) Reverse Curve Right
1 x R11-2 Road Closed
1 x R9-11(L) Sidewalk Closed Cross Here
1 x R9-11(R) Sidewalk Closed Cross Here
1 x Type III Barricade
1 x W20-3 Road Closed Ahead

Legend

-  36" Drum
 42" Grabber Cone
 Audible Warning Device
 No Parking
 Type III Barricade
 Work Area

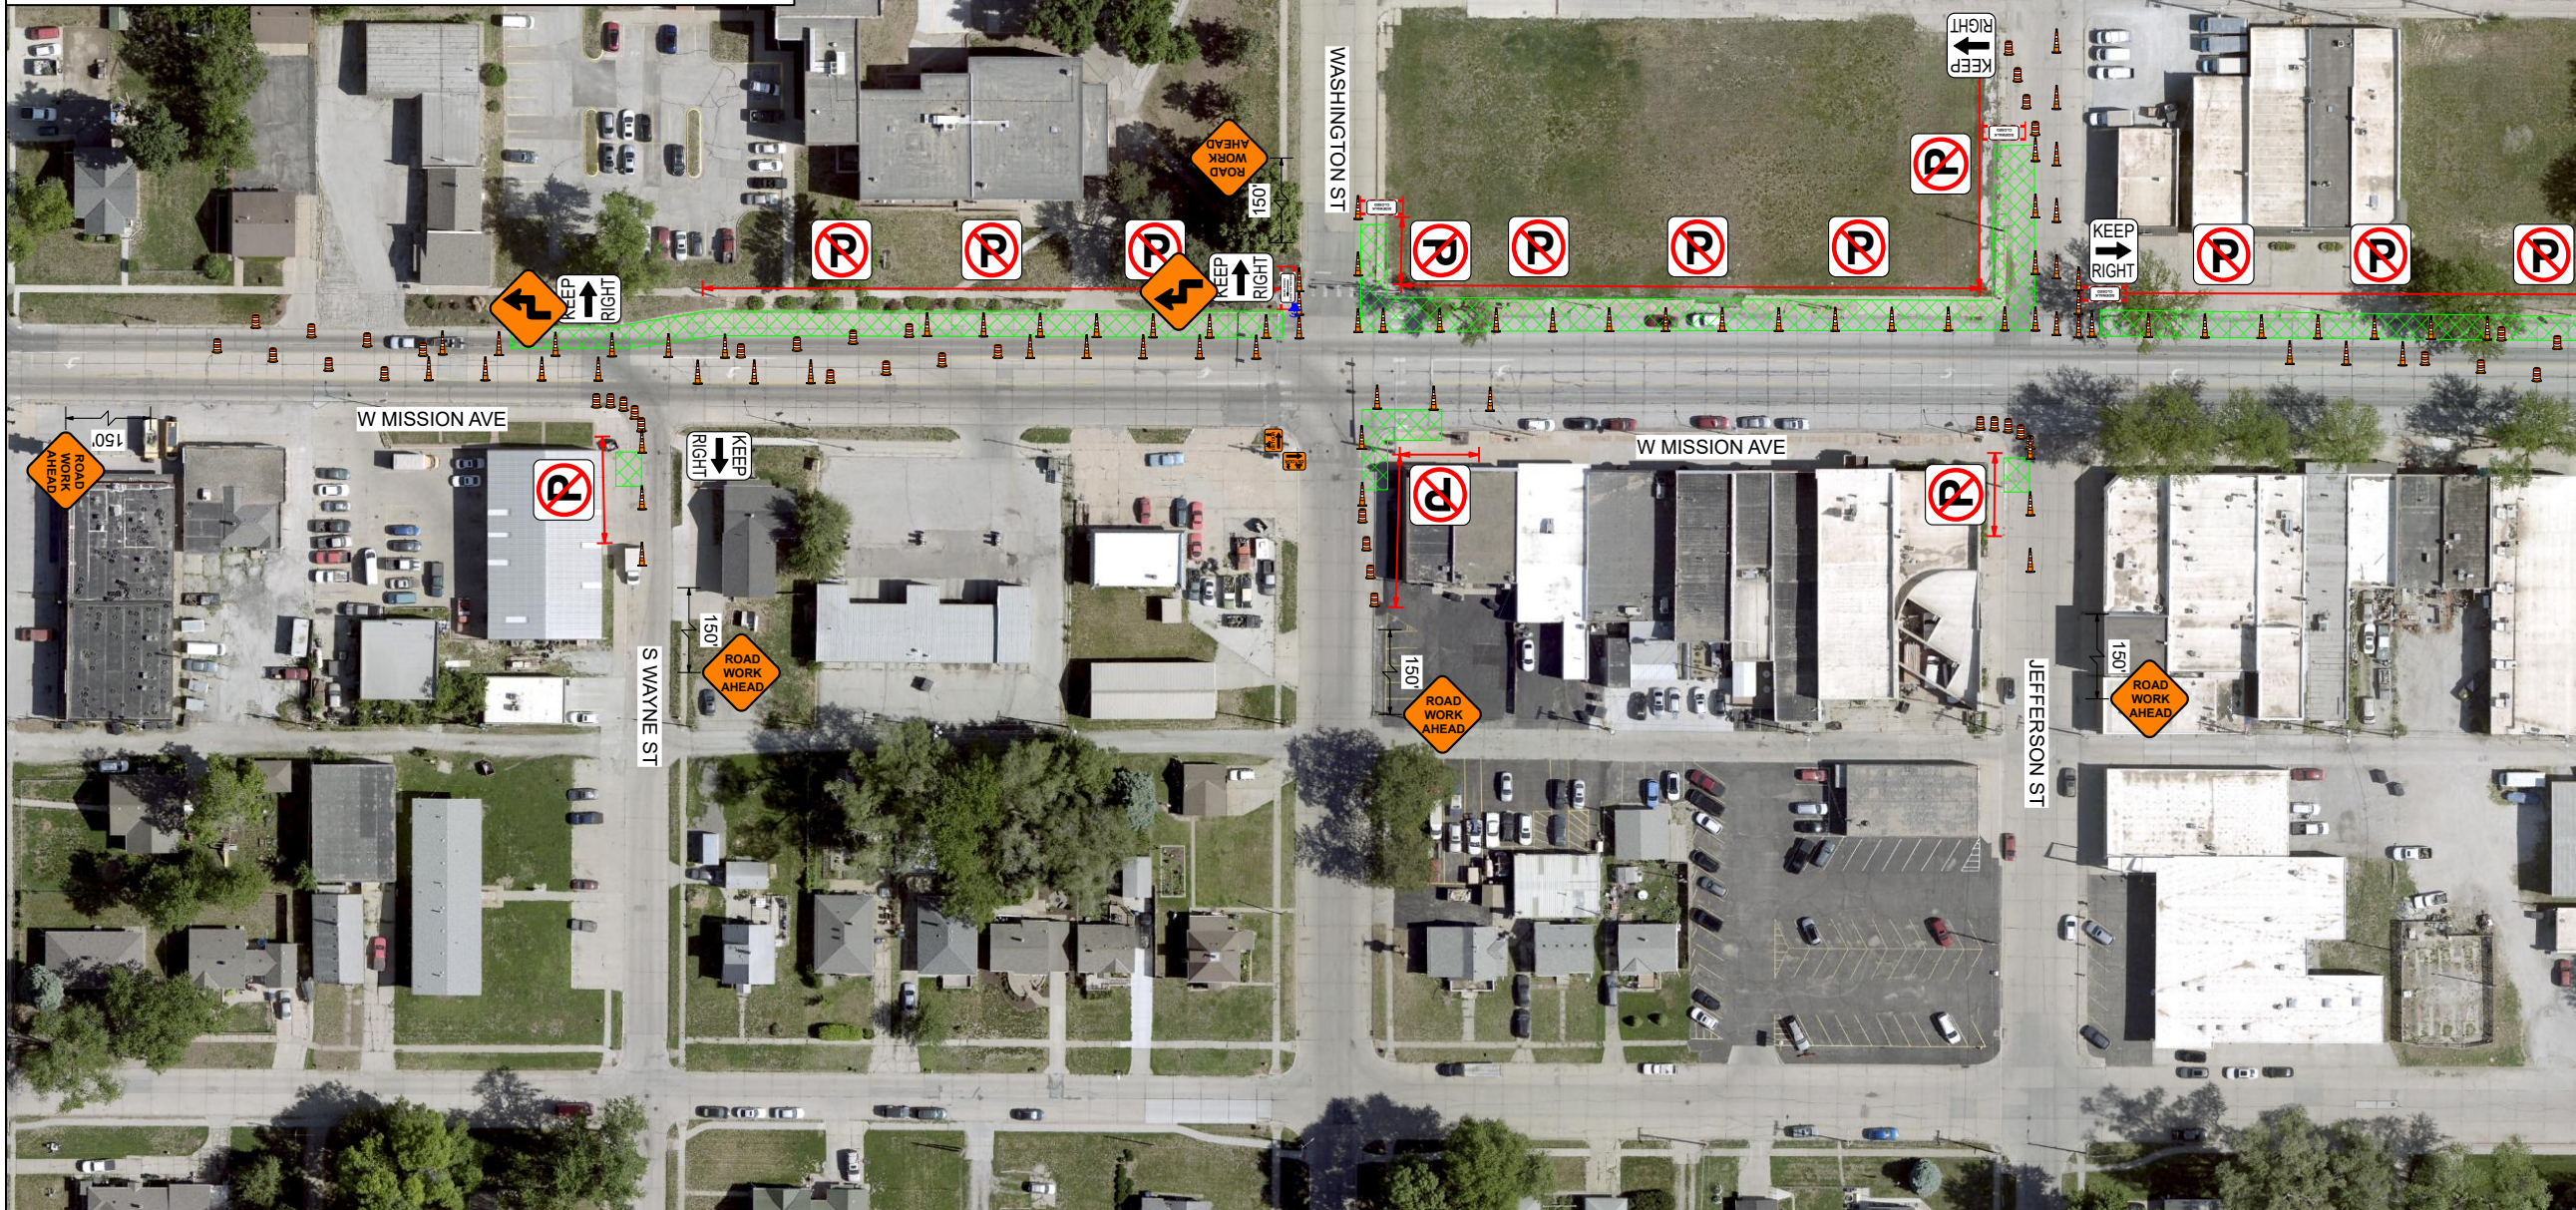

LOCATION

**MISSION AVE & S WARREN ST
BELLEVUE**

PROJECTED START DATE

APPX SEPTEMBER 28, 2026

PROJECTED LENGTH OF TIME

APPX 20 WEEKS

SUMMARY OF PLAN

* EB PARKING LANE CLOSURE
ON MISSION AVE BETWEEN
WASHINGTON ST & S WARREN
ST.

* WB PARKING LANE CLOSURE
WITH LANE SHIFTS ON MISSION
AVE BETWEEN WASHINGTON
ST & S WARREN ST.

* SB LANE SHIFT ON
JEFFERSON ST AT MISSION
AVE.

* SB ROAD CLOSURE ON
HANCOCK ST AT MISSION AVE.

* SIDEWALK CLOSURES WITH
DETOUR ROUTE. SIDEWALK
CLOSURE SHALL ROTATE AS
NEEDED.



REVISION 9/10/2026

**** ALL DEVICES SHALL CONFORM
TO CURRENT MUTCD STANDARDS ****

COMPANY Metropolitan Utilities District

CONTACT Samuel Blair

JOB NUMBER R2352 / 100053001615

FILE NAME Mission Ave Project - Metropolitan Utilities District R2352

DRAWN BY Nathan Phillips


DATE DRAWN September 10, 2026

ATSSA # 789510

EXP DATE January 18, 2028

SHEET SCALE **NOT TO SCALE**

SHEET NUMBER 1 of 2

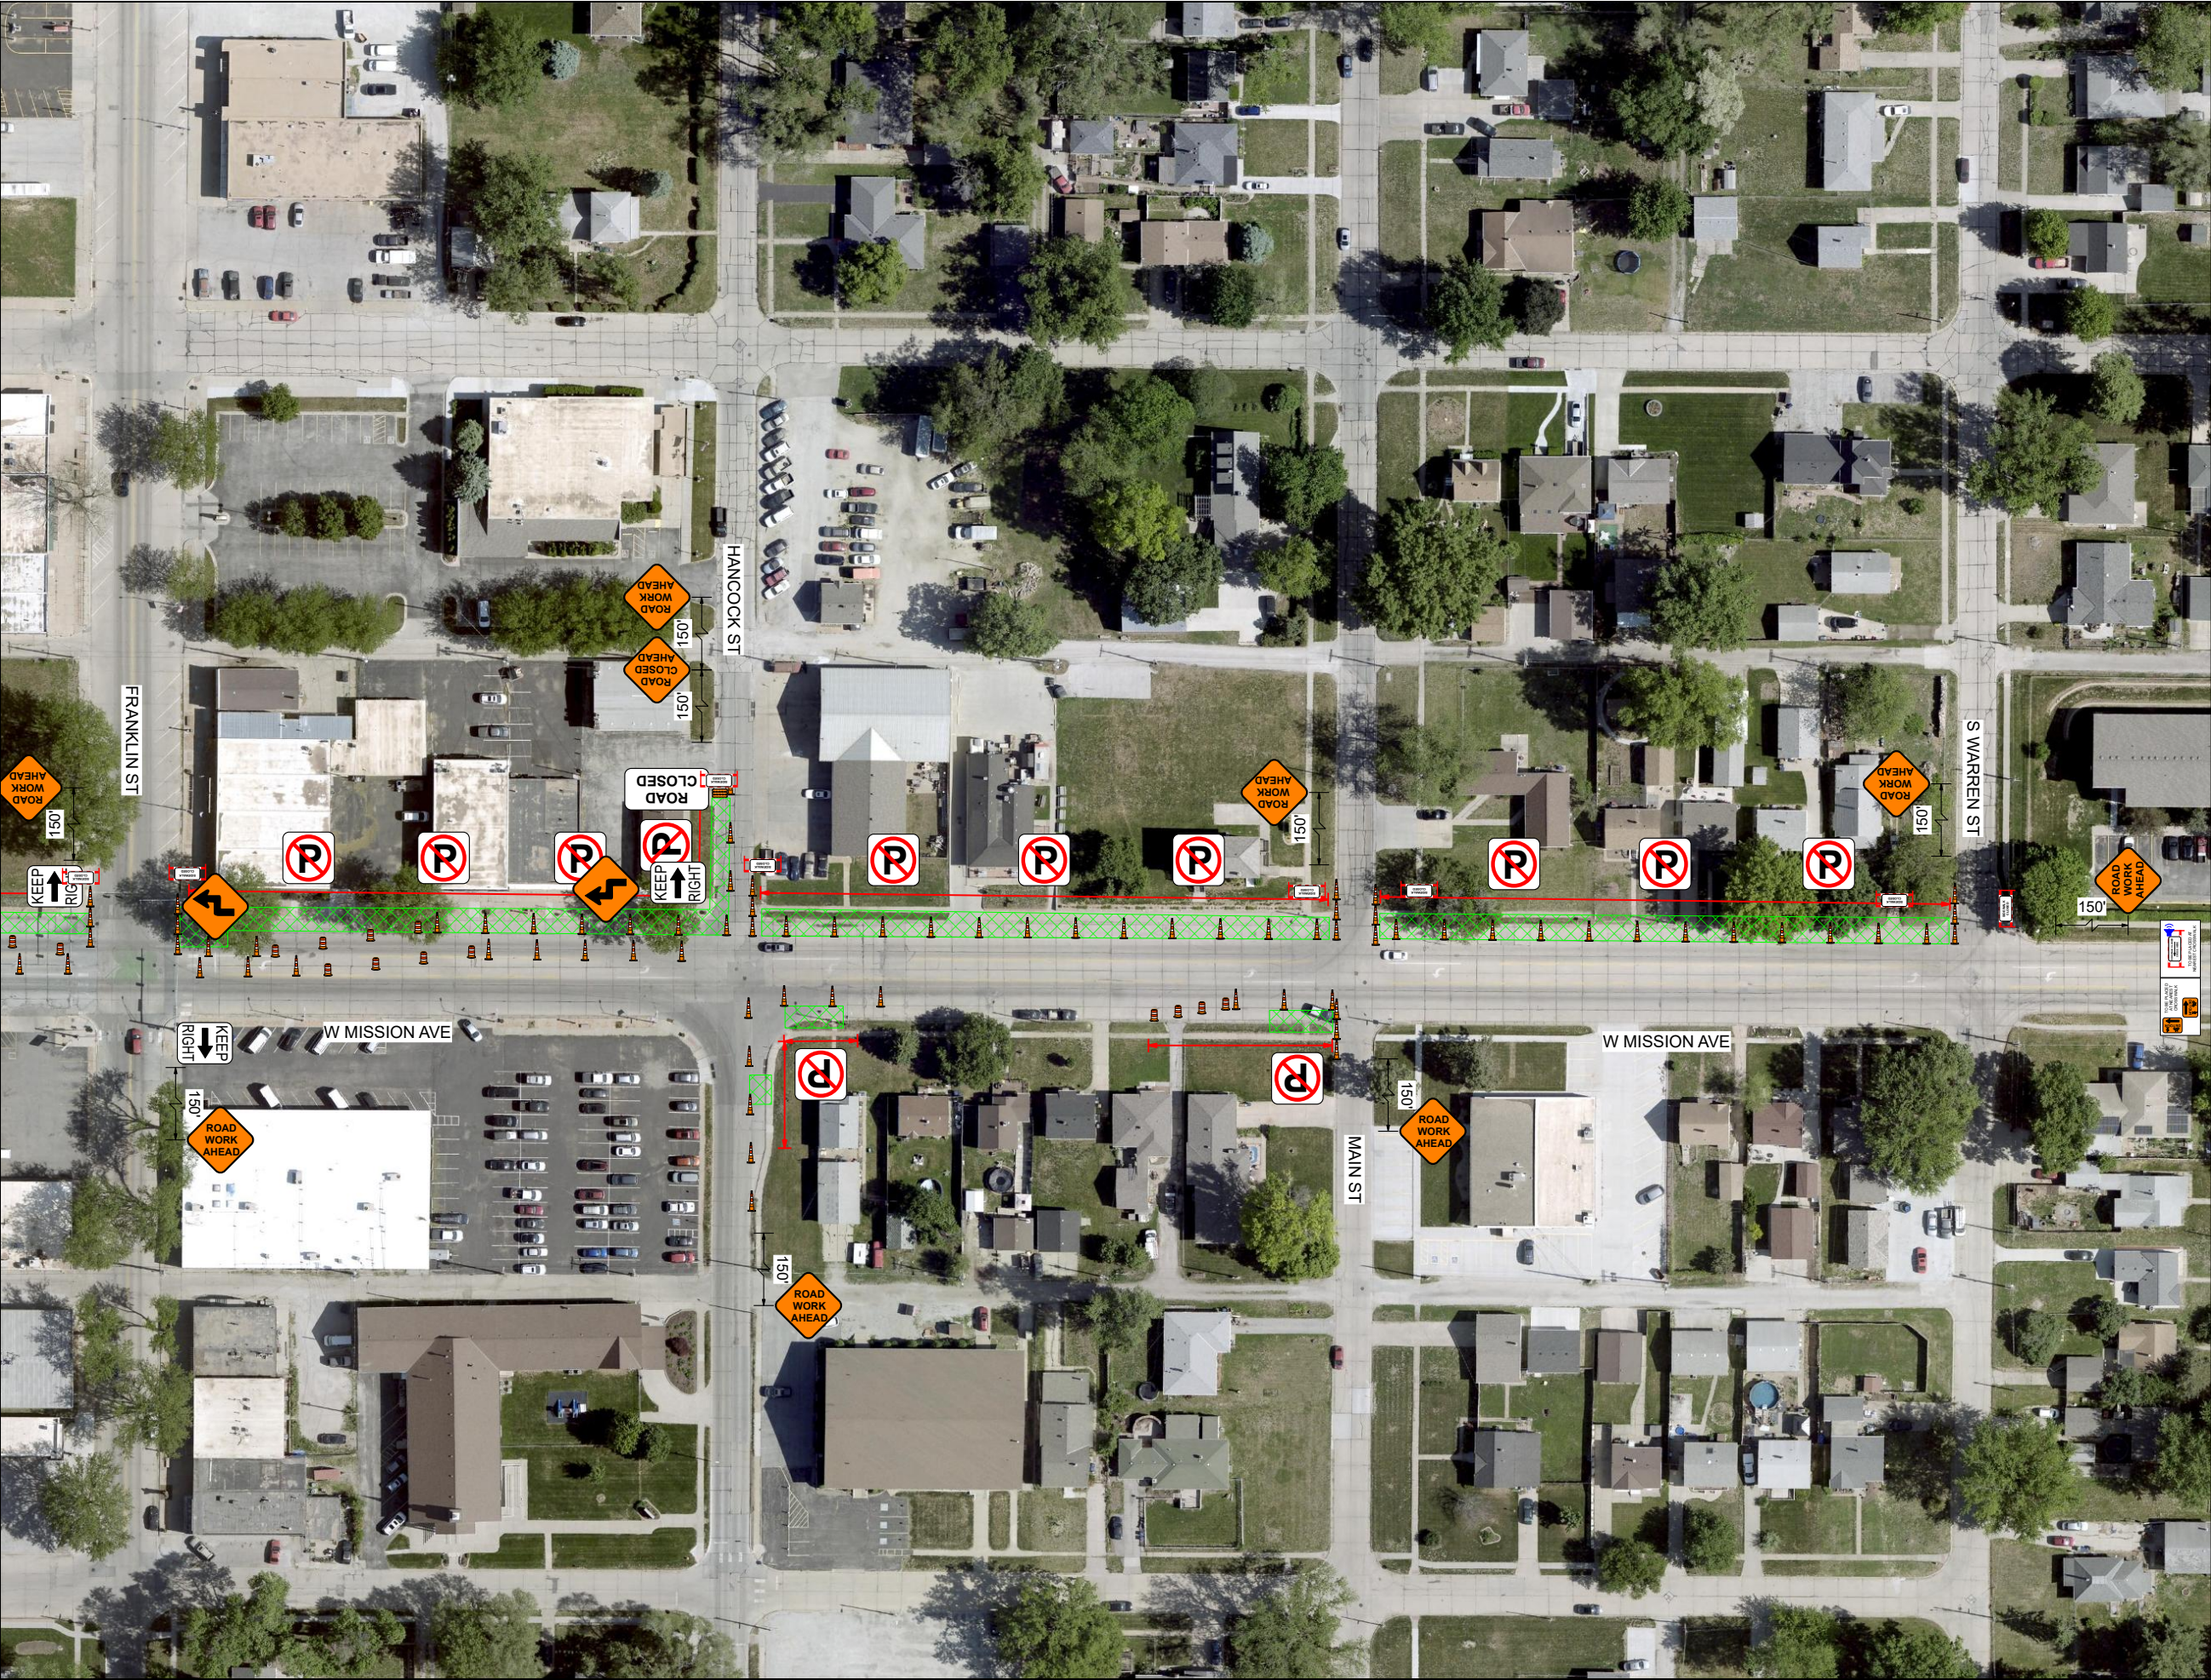



LOCATION
**MISSION AVE & S WARREN ST
BELLEVUE**

PROJECTED START DATE
APPX SEPTEMBER 28, 2026

PROJECTED LENGTH OF TIME
APPX 20 WEEKS

SUMMARY OF PLAN

* EB PARKING LANE CLOSURE ON MISSION AVE BETWEEN WASHINGTON ST & S WARREN ST.

* WB PARKING LANE CLOSURE WITH LANE SHIFTS ON MISSION AVE BETWEEN WASHINGTON ST & S WARREN ST.

* SB LANE SHIFT ON JEFFERSON ST AT MISSION AVE.

* SB ROAD CLOSURE ON HANCOCK ST AT MISSION AVE.

* SIDEWALK CLOSURES WITH DETOUR ROUTE. SIDEWALK CLOSURE SHALL ROTATE AS NEEDED.



REVISION 9/10/2026

**** ALL DEVICES SHALL CONFORM TO CURRENT MUTCD STANDARDS ****

COMPANY Metropolitan Utilities District

CONTACT Samuel Blair

JOB NUMBER R2352 / 100053001615

FILE NAME Mission Ave Project - Metropolitan Utilities District R2352

DRAWN BY Nathan Phillips

DATE DRAWN September 10, 2026

ATSSA # 789510

EXP DATE January 18, 2028

SHEET SCALE **NOT TO SCALE**

SHEET NUMBER 2 of 2